STATE	PROJECT NO.	YEAR	SHEET NO.	TOTAL SHEETS
KANSAS	56-23 KA-6015-01	2024	1	3

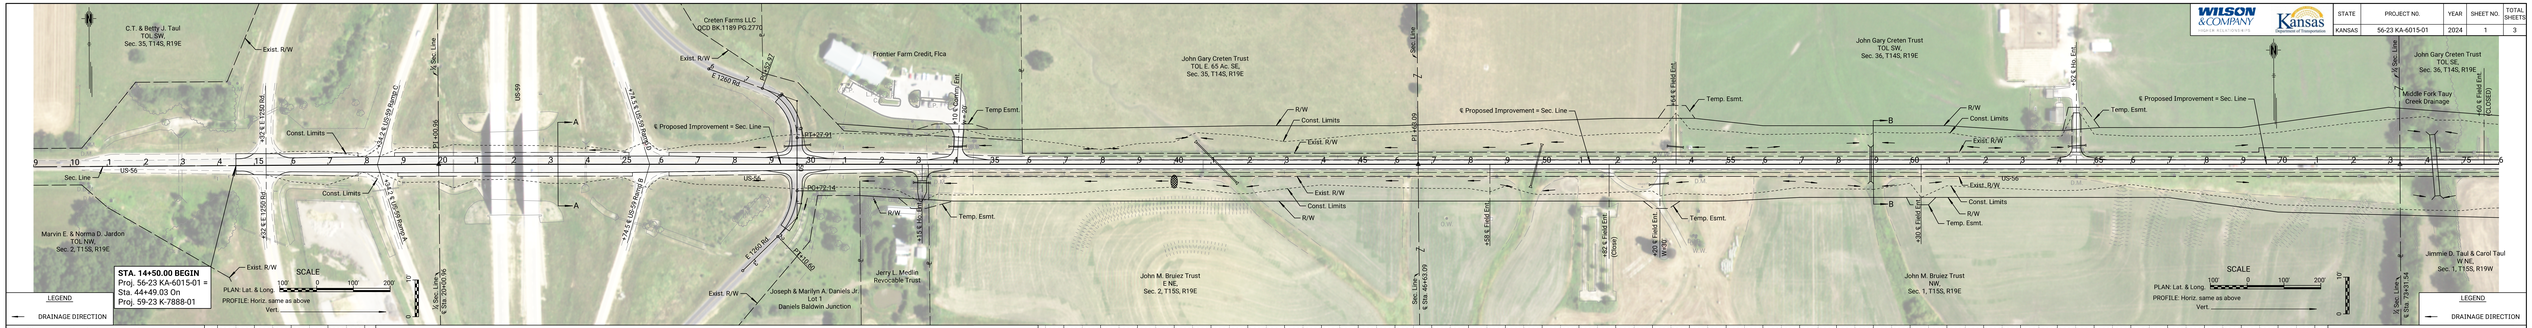

This Illustration Should Not Be Used to Determine the Exact Final Design and Right of Way Needs.
This Illustration is Current as of May 23, 2024

Note:
Traffic shall be carried around construction on a state route detour as shown on the detour sketch. The detour shall be on US-59, I-35, and K-33.

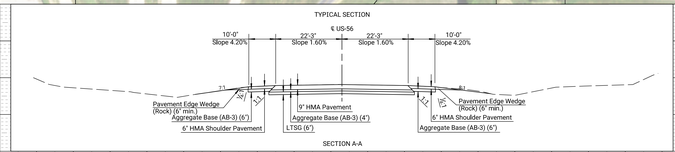

This Illustration Should Not Be Used to Determine the Exact Final Design and Right of Way Needs.
This Illustration is Current as of May 23, 2024

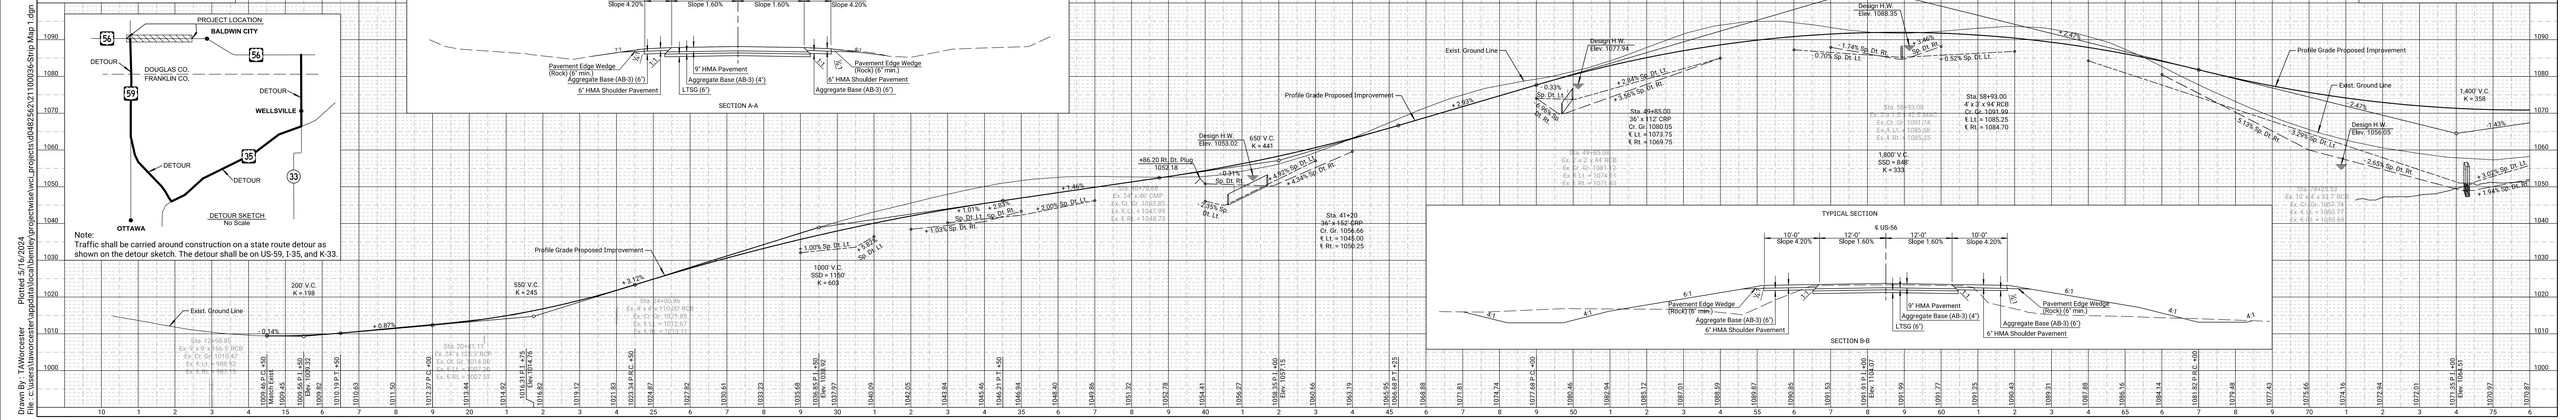

Drawn By: TAWorcester
File: C:\Users\taworcester\appdata\local\bentley\projectwise\wci_projects\dsk85b2f2211000026-Strip Map 1.dgn
Plotted 5/16/2024