| WILSON & COMPANY | Kansas Department of Transportation | STATE | PROJECT NO. | YEAR | SHEET NO. | TOTAL SHEETS |
|---|---|---|---|---|---|---|
| | | KANSAS | 56-23 KA-6015-01 | 2024 | 2 | 3 |

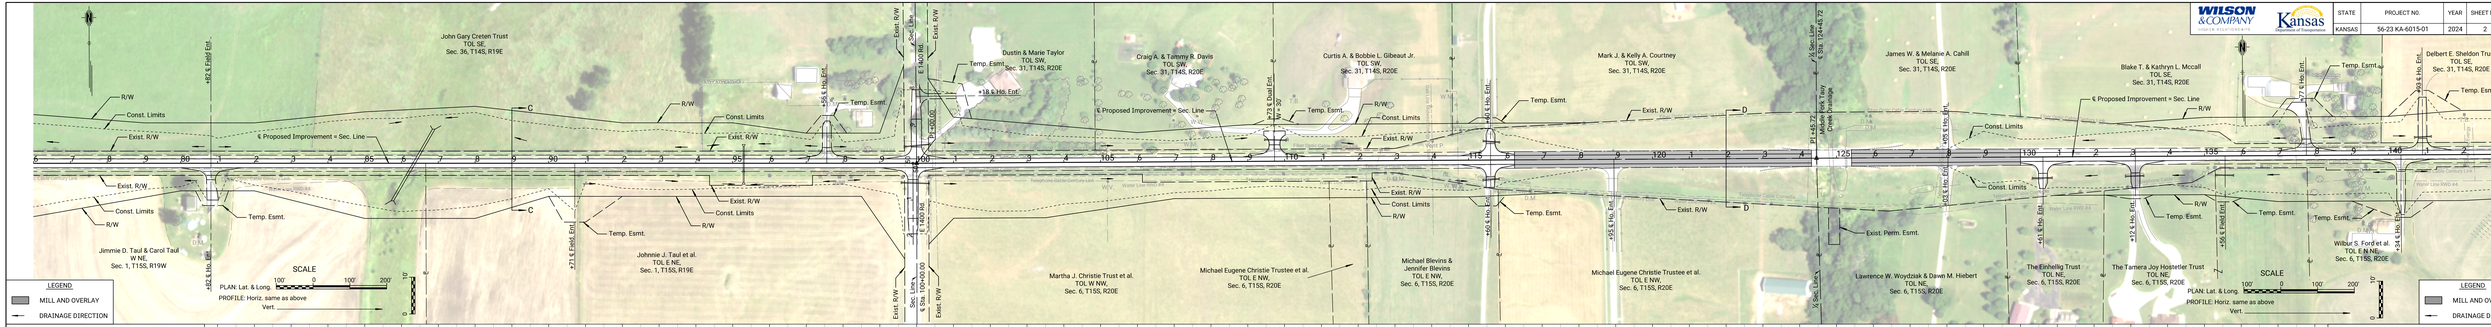


This Illustration Should Not Be Used to Determine the Exact Final Design and Right of Way Needs.
This Illustration is Current as of May 23, 2024

This Illustration Should Not Be Used to Determine the Exact Final Design and Right of Way Needs.
This Illustration is Current as of May 23, 2024

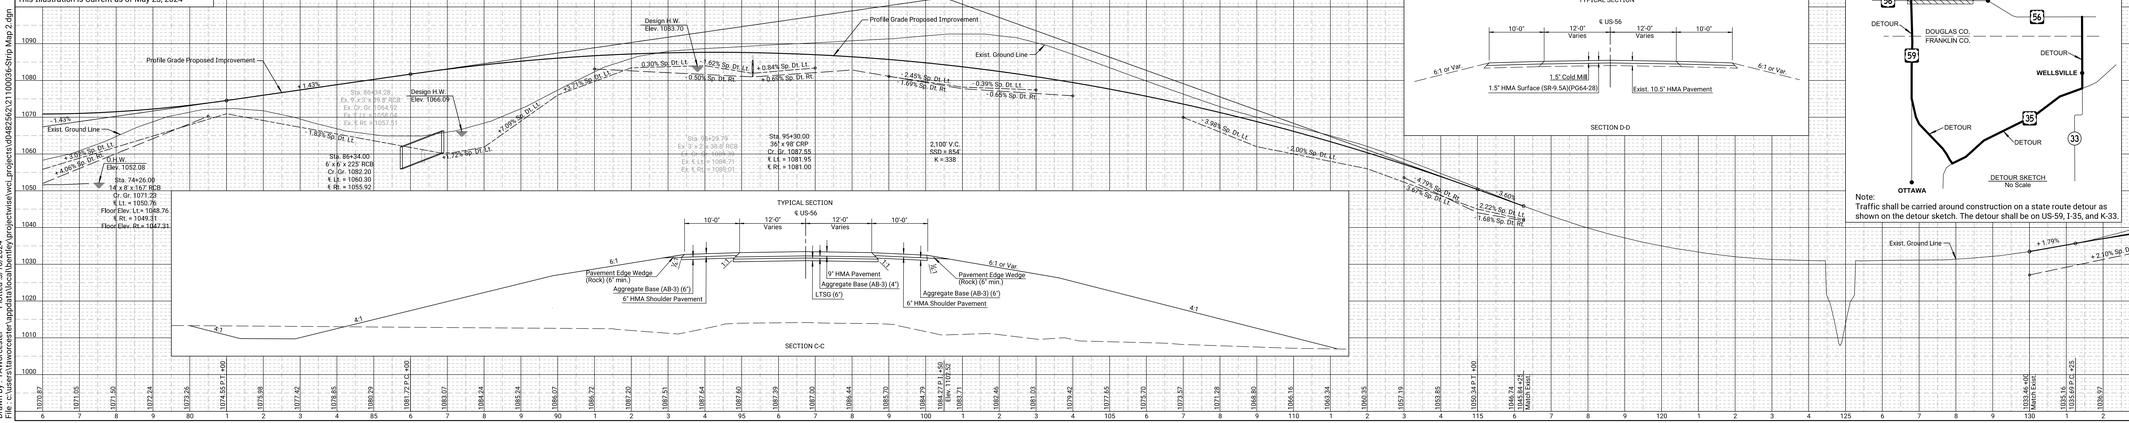





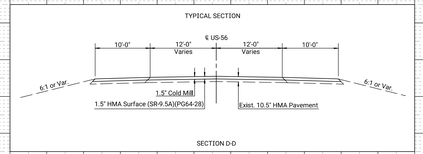


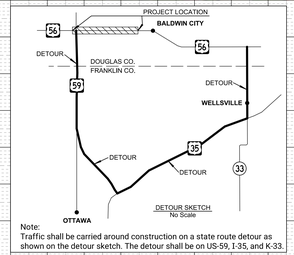


Note:
Traffic shall be carried around construction on a state route detour as shown on the detour sketch. The detour shall be on US-59, I-35, and K-33.

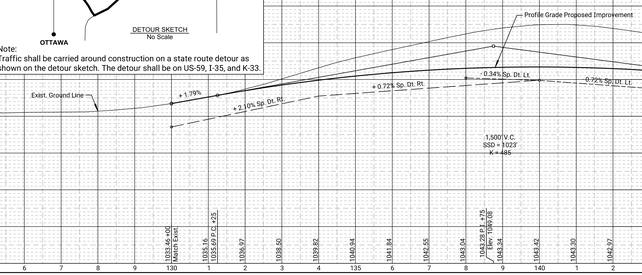


Plotted: 5/16/2024
Drawn By : TAWorcester
File : C:\Users\tawworcester\AppData\Local\Bentley\gINT\worcestertw\projectwise\wcl_projects\dfd4826d2\211000\26-Strip Map 2.dgn